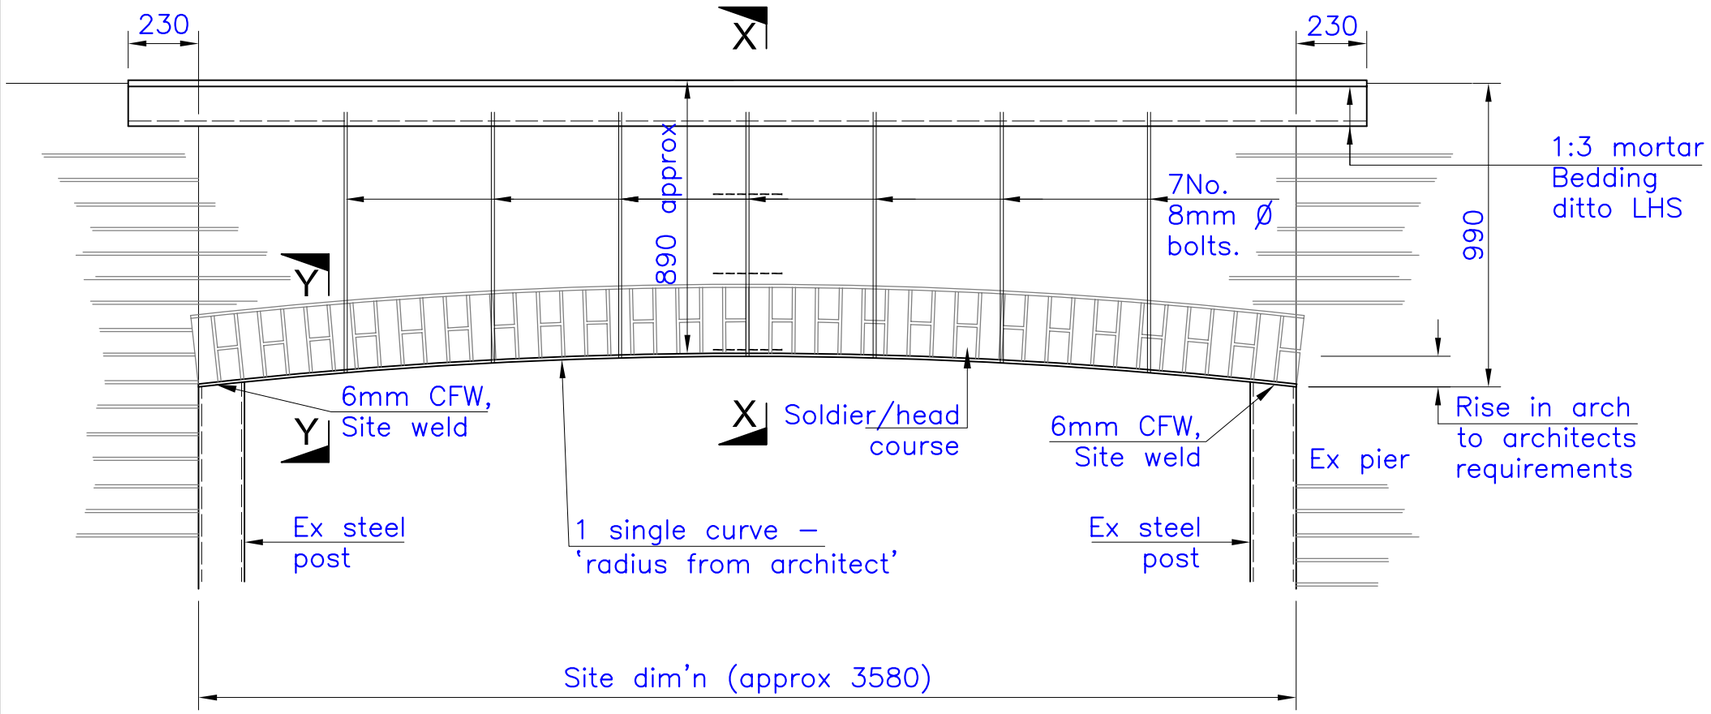

BRICK ARCH OVER ENTRANCE
1:20

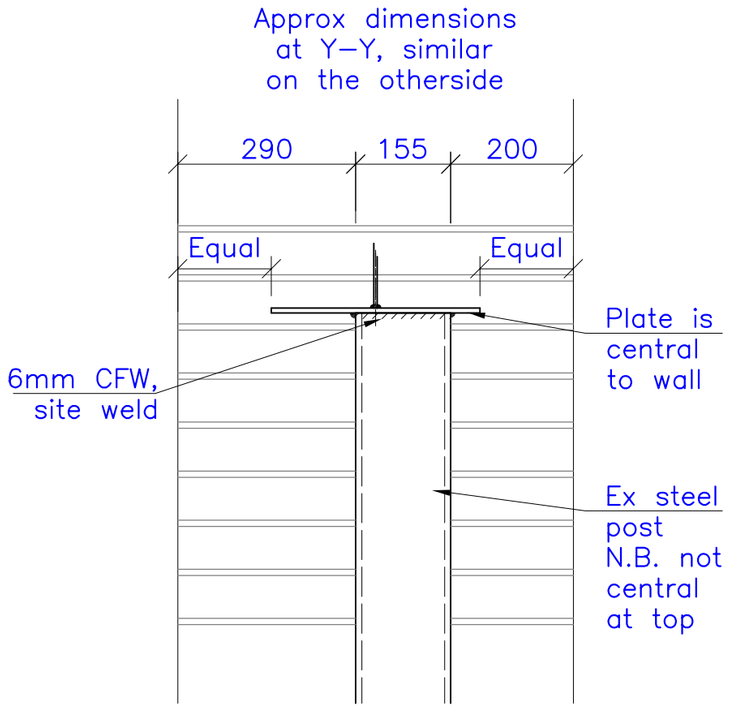

SECTION Y-Y
1:10

Notes:
1) Read in conjunction with Architectural drgs, structural specification and drg 31202/2
2) All dimension to be checked on site.
3) All new steel be hot dipped galvanised. Nuts and washers to be galvanised, finish to bottom plate–black paint
4) Bed all steelwork on a 1:3 mortar
5) Masonry configuration to match original – see photos
6) Bricks: use remaining plus agreed match. N.B. brick size is larger than current manufactured brick size.
7) Mortar joints to be 1:5 mix with lime mortar pointing to external surface.

Rev C: 23:06:04: Arch soffit amended.
Rev B: 22:06:04: Changes to notes
Rev A: 05:05:04: Additional information added

DCS Associates
Consulting
Structural Engineers
55A High Street, Keynsham, BRISTOL, BS31 1DS
Fax/Answerphone 0117 9866317: Tel: 0117 9861633
DCS Associates

© copyright

CHARTERED ENGINEERS IStructE

Drawn By	Date	Scale.	JOB No.	Drg No.
HA	28/04/04	1:20, 1:10	31202	1 C

Project: Brick Arch Over Entrance to Walled Garden at Bath Spa University
Newton Park Estate
Newton Park, Bath

Title: ARCHED ENTRANCE MAIN ELEVATION & SECTION.