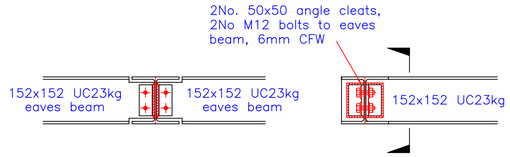

EAVES BEAM CONNECTION DETAIL

Scale 1:10

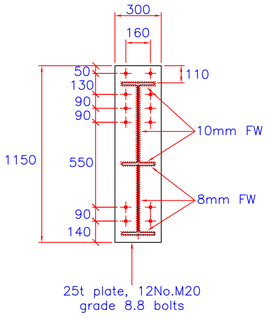

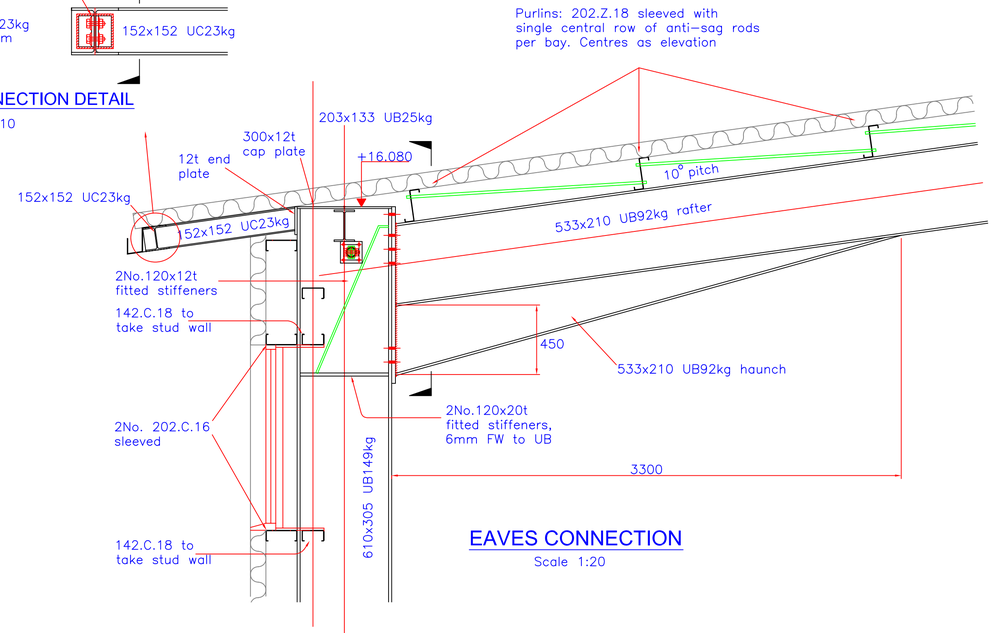

EAVES CONNECTION

Scale 1:20

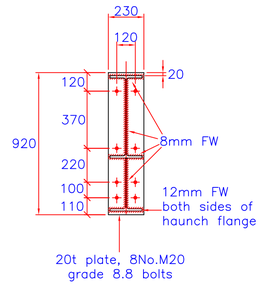

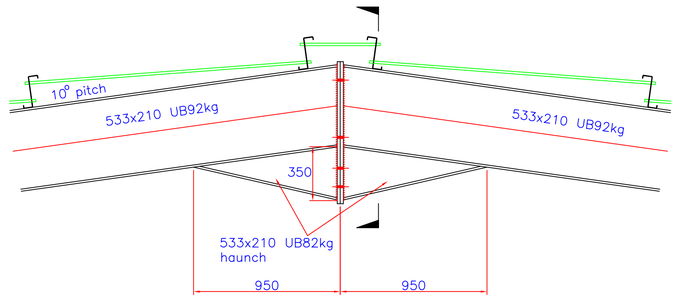

RIDGE CONNECTION

Scale 1:20

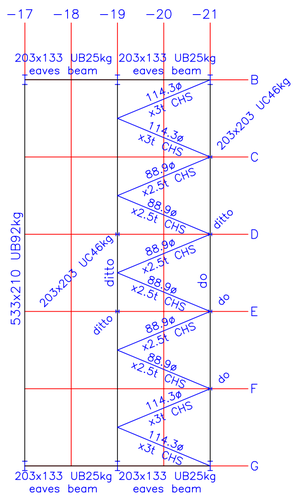

ROOF PLAN

Scale 1:200

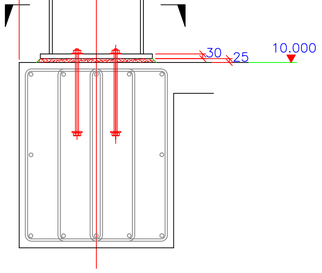

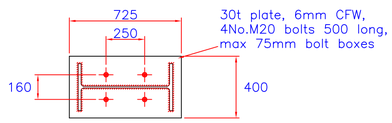

BASE PLATE DETAIL

Scale 1:20

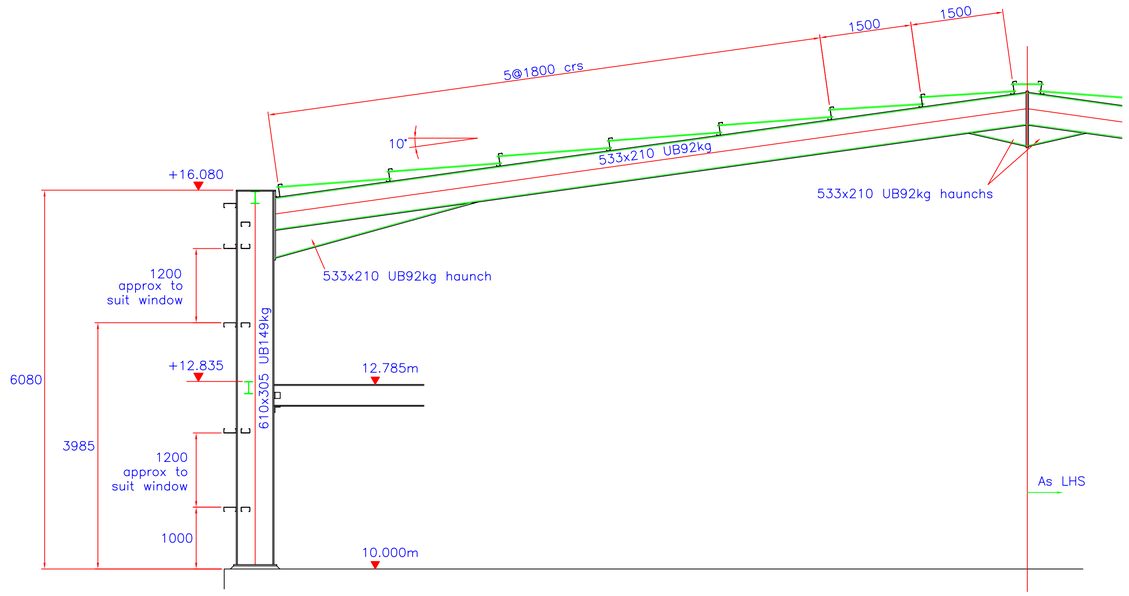

TYPICAL ELEVATION

Scale 1:50

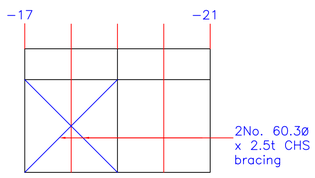

WALL BRACING
NORTH & SOUTH ELEVATION

Scale 1:200

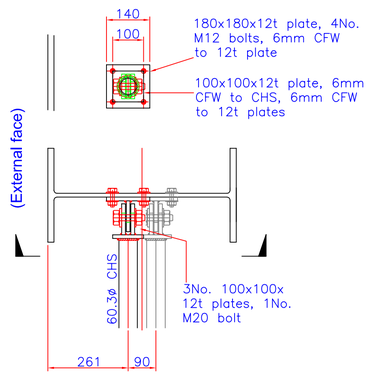

CONNECTION DETAIL OF WALL
BRACING TO PORTAL FRAME

Scale 1:10

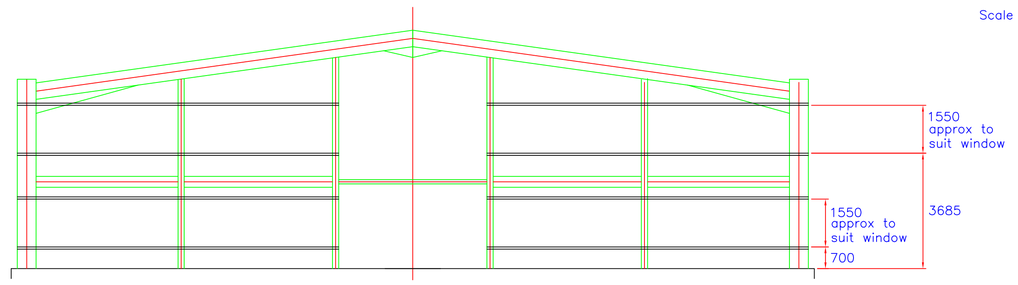

SHEETING RAIL LAYOUT
TO FRONT ELEVATION

Scale 1:100

Notes:
1) Read in conjunction with drg 010101/1,2,6 & architectural drgs.
2) For other connection details see drg 6.
3) Purlins, sheeting rails & stud wall supports are all Metsec units.

Rev C:27-4-01: Bracing connection detail added, note 3 added
Rev B:23-4-01: Additional information added
Rev A:12-4-01: Additional details added, purlin arrangement changed.

D Consulting Structural Engineers
55A High Street, Keynsham, BRISTOL, BS31 1DS
Fax/Answerphone 0117 9866317: Tel: 0117 9861633
DCS Associates

By	Date	JOB No.	Drg No.
RJW	14/03/01	010101	5 C

Project: Proposed Office Extension At
Woodberry Bros & Haines
Commerce Way
Walrow Industrial Est., Highbridge

Title: PORTAL FRAME, RAILS & BRACING DETAILS

© copyright

01/05/01 12:52 PM